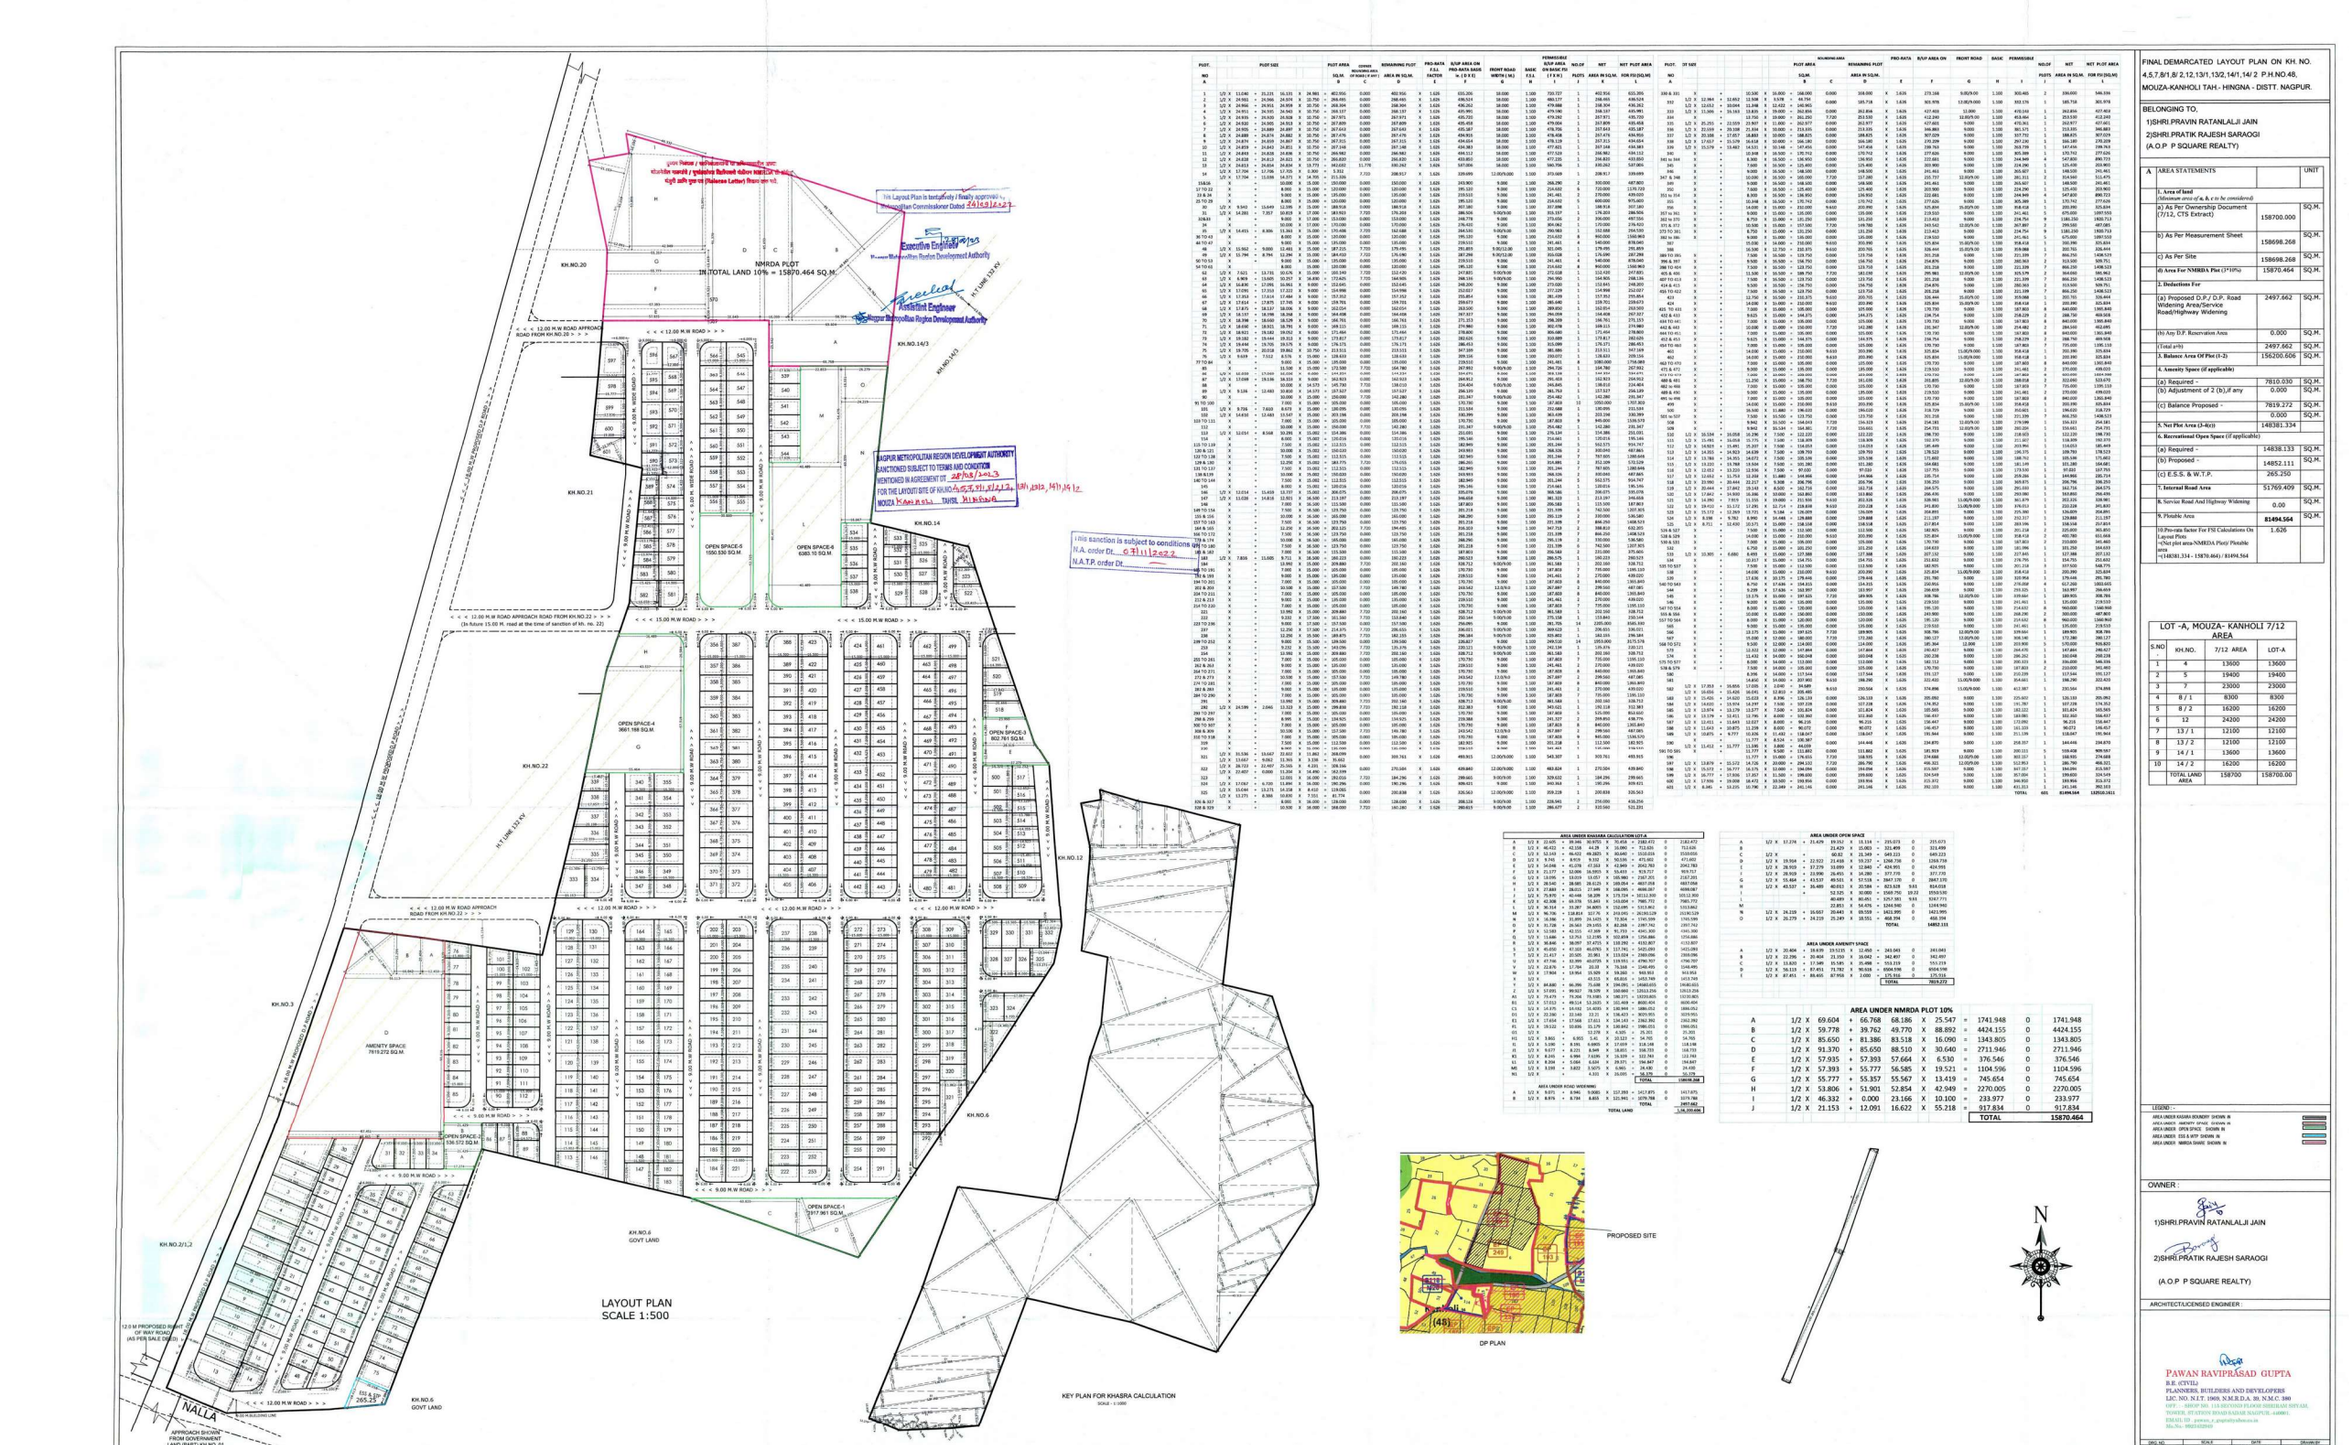
LAYOUT PLAN
SCALE 1:500
KEY PLAN FOR KHASRA CALCULATION
SCALE - 1:1000
DP PLAN
PROPOSED SITE
NORTH
NMRDA PLOT
IN TOTAL LAND 10% = 15870.464 SQ.M.
AGPUR METROPOLITAN REGION DEVELOPMENT AUTHORITY
SANCTIONED SUBJECT TO TERMS AND CONDITION
MENTIONED IN AGREEMENT DT. 28/03/2023
FOR THE LAYOUT SITE OF NO.45,57,81,91,112,134,141,1312,141,146
MOUZA Kanholi TAHSIL Hingna DIST. Nagpur
This sanction is subject to conditions of
N.A. order Dt.- 6/11/2022
N.A.T.P. order Dt.-
This Layout Plan is tentatively / finally approved vide
Nagpur Improvement Trust Commissioner Dated 24/5/2023
Executive Engineer
Nagpur Metropolitan Region Development Authority
Assistant Engineer
Nagpur Metropolitan Region Development Authority
KH.NO.20
KH.NO.21
KH.NO.22
KH.NO.3
KH.NO.14/3
KH.NO.14/2
KH.NO.14
KH.NO.12
KH.NO.6
KH.NO.6
GOVT LAND
KH.NO.2/1,2
12.0 M PROPOSED MAIN ROAD OF WAY ROAD (AS PER SALE DEED)
NALLA
APPROACH SHOWN FROM GOVERNMENT LAND (PART) KH.NO. 01
OPEN SPACE-1 1917.961 SQ.M.
OPEN SPACE-2 802.767 SQ.M.
OPEN SPACE-3 1550.330 SQ.M.
OPEN SPACE-4 3661.168 SQ.M.
OPEN SPACE-5 1351.012 SQ.M.
OPEN SPACE-6 6383.10 SQ.M.
AMENITY SPACE 7819.272 SQ.M.
OPEN SPACE-7 265.25 SQ.M.
H.T. LINE 132 KV
H.T. LINE 33 KV
12.00 M.W ROAD APPROACH ROAD FROM KH.NO.20 > > >
< < < 12.00 M.W ROAD APPROACH ROAD FROM KH.NO.22 > > >
< < < 15.00 M.W ROAD > > >
< < < 9.00 M.W ROAD > > >
< < < 12.00 M.W ROAD > > >
< < < 7.50 M.W ROAD > > >
< < < 6.00 M.W ROAD > > >
< < < 12.00 M.W ROAD > > >
< < < 9